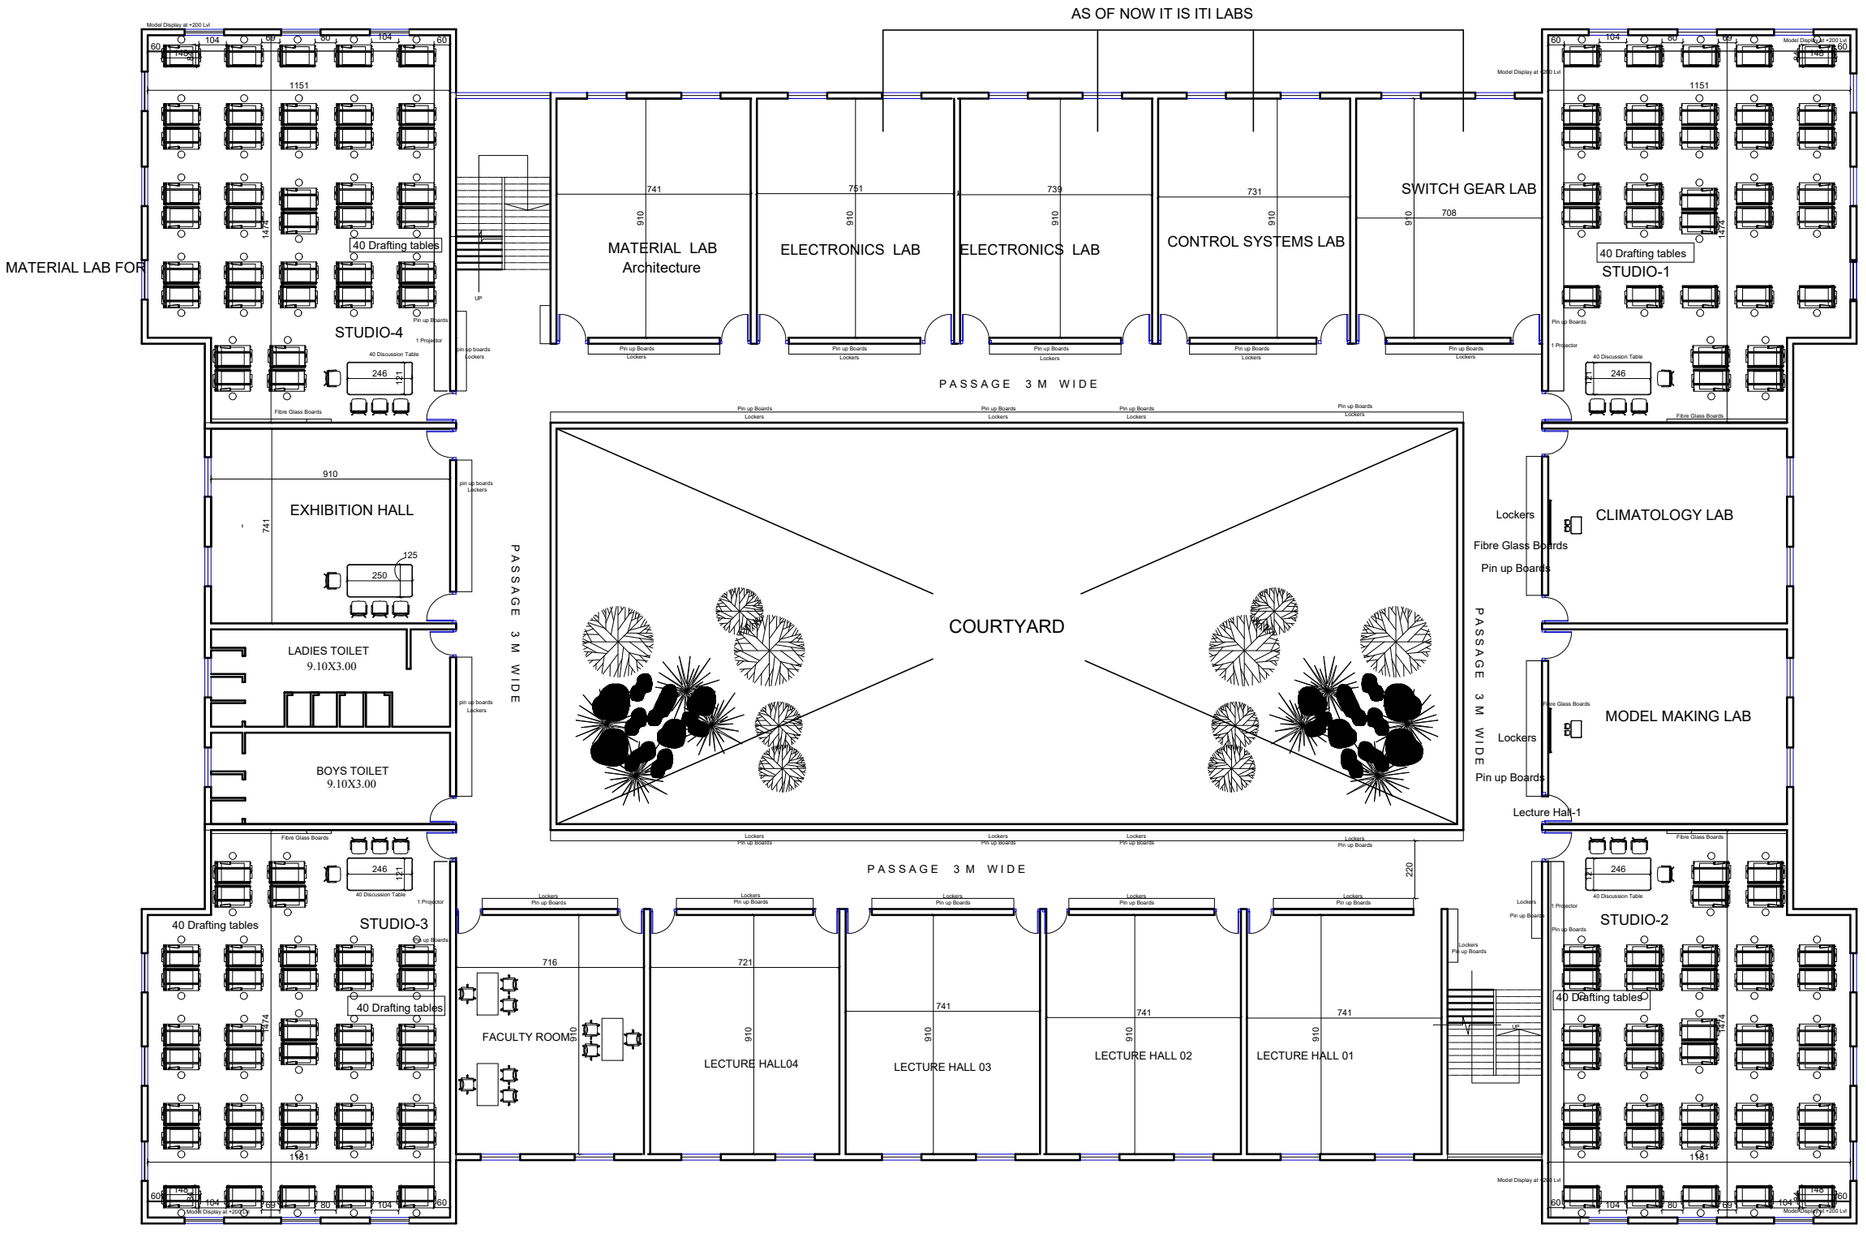

ISoA Third Floor Plan-Existing